





SE 15TH ST EAST OF CORDOVA ROAD
SIDEWALK FEASIBILITY STUDY

CONSULTANT	LOCATION	COUNTY	CONTRACT NUMBER
KIMLEY-HORN ASSOCIATES INC. 2 ALHAMBRA PLAZA, SUITE 500 CORAL GABLES, FL 33134	SE 15TH ST E OF CORDOVA RD	BROWARD	12370-206-1

ROLL PLOT: ALTERNATIVE 1


DESCRIPTION / POTENTIAL IMPACTS

PROJECT PROVIDES A SHOULDER/PATHWAY THAT WILL LINK CURRENTLY DISCONNECTED SEGMENTS OF SIDEWALK, CREATING A CONTINUOUS PEDESTRIAN ROUTE. A 4FT PAVED SHOULDER/PATHWAY WITH A SOLID WHITE LINE ON EACH SIDE WILL BE ADDED ALONG THE SOUTH SIDE OF SE 15TH ST (SEE SKETCH SHOWN BELOW).

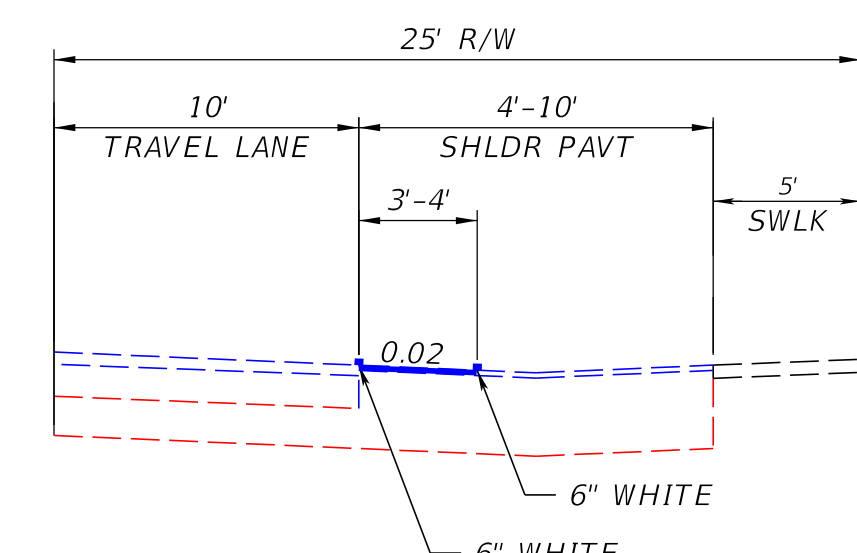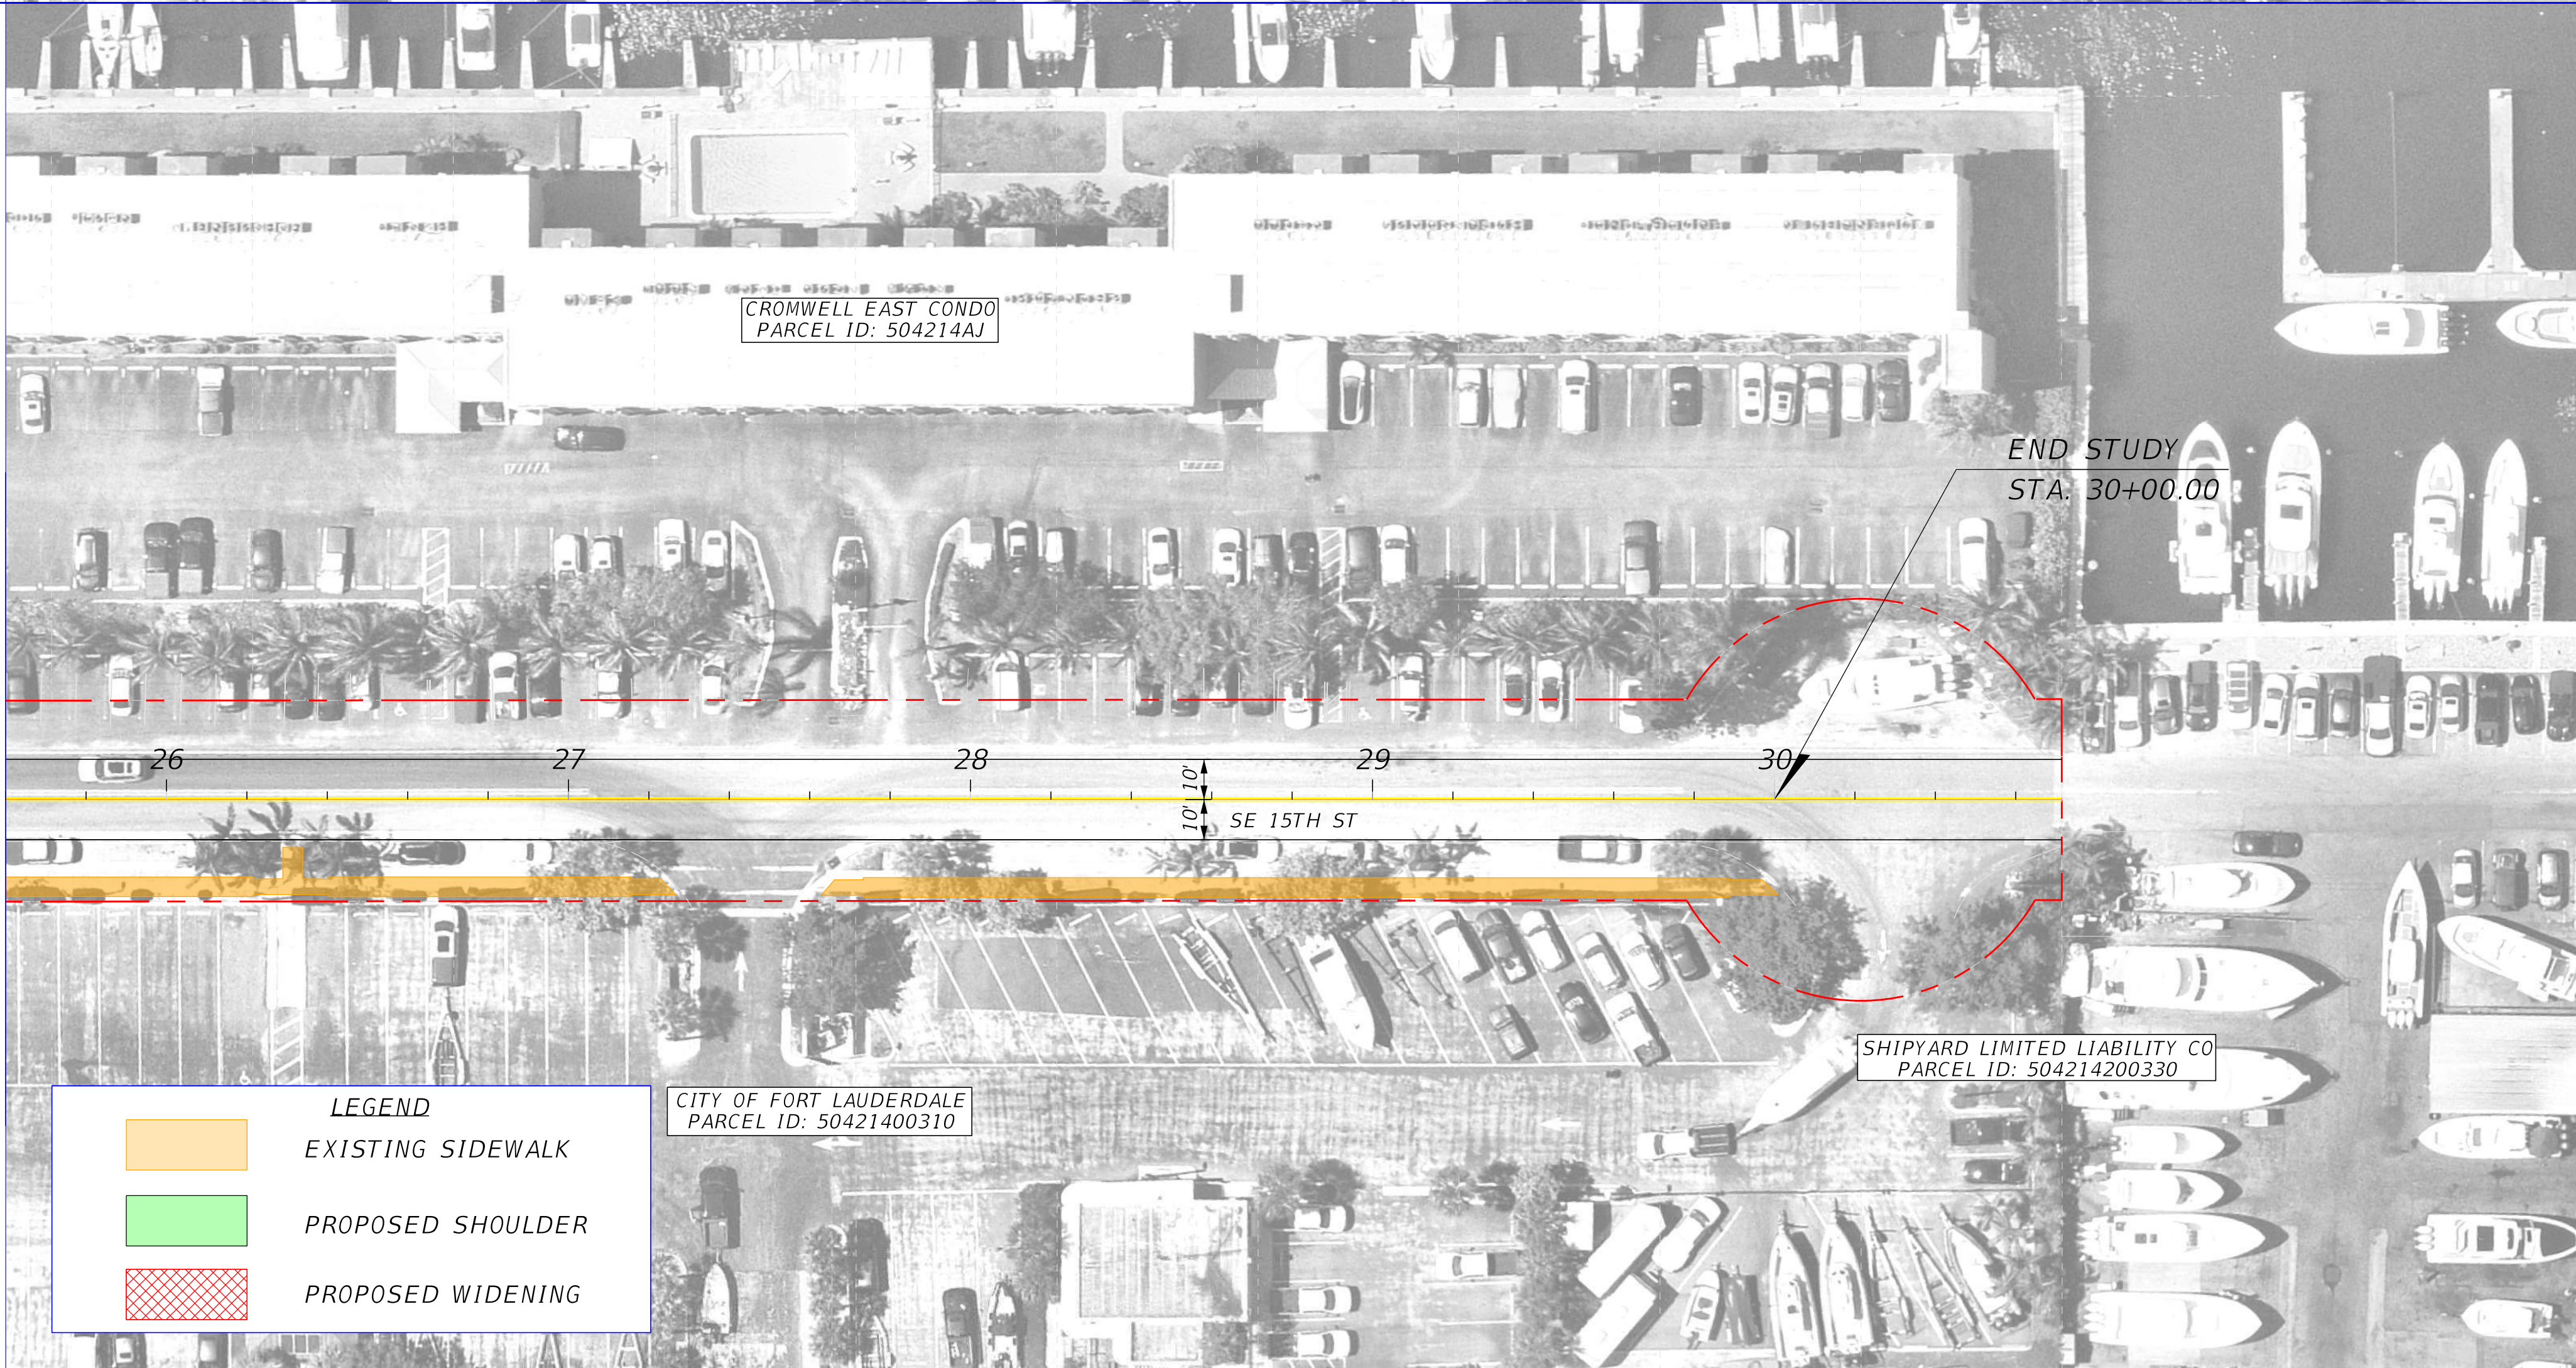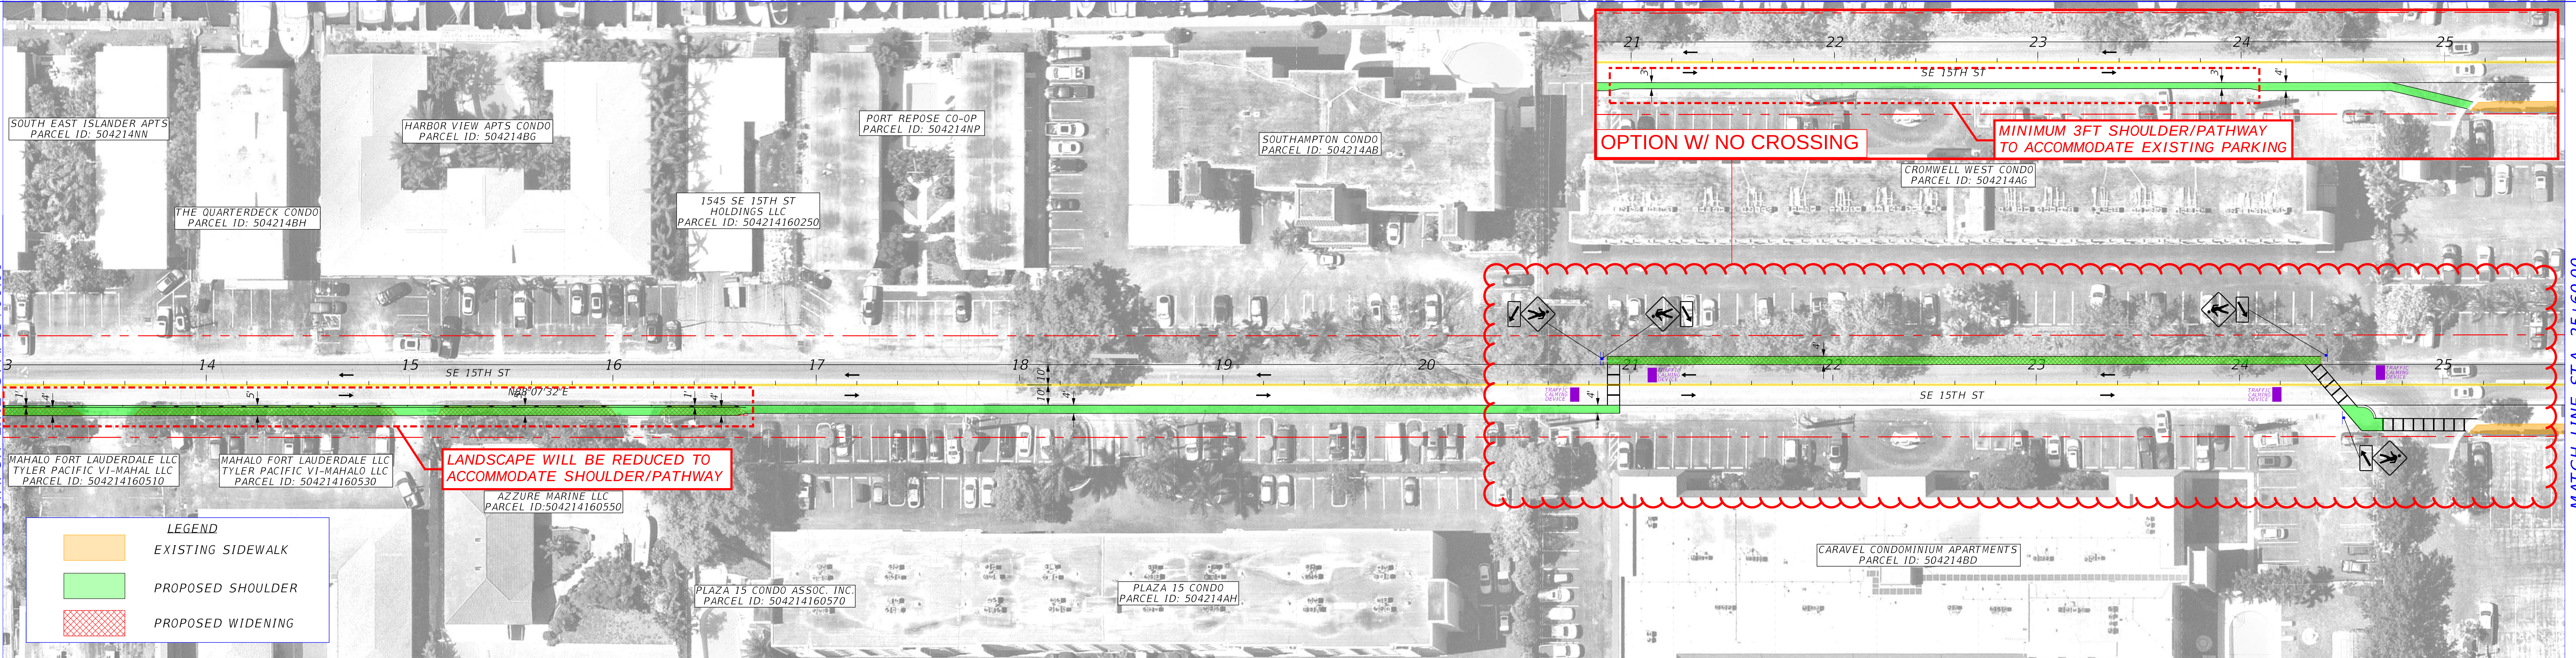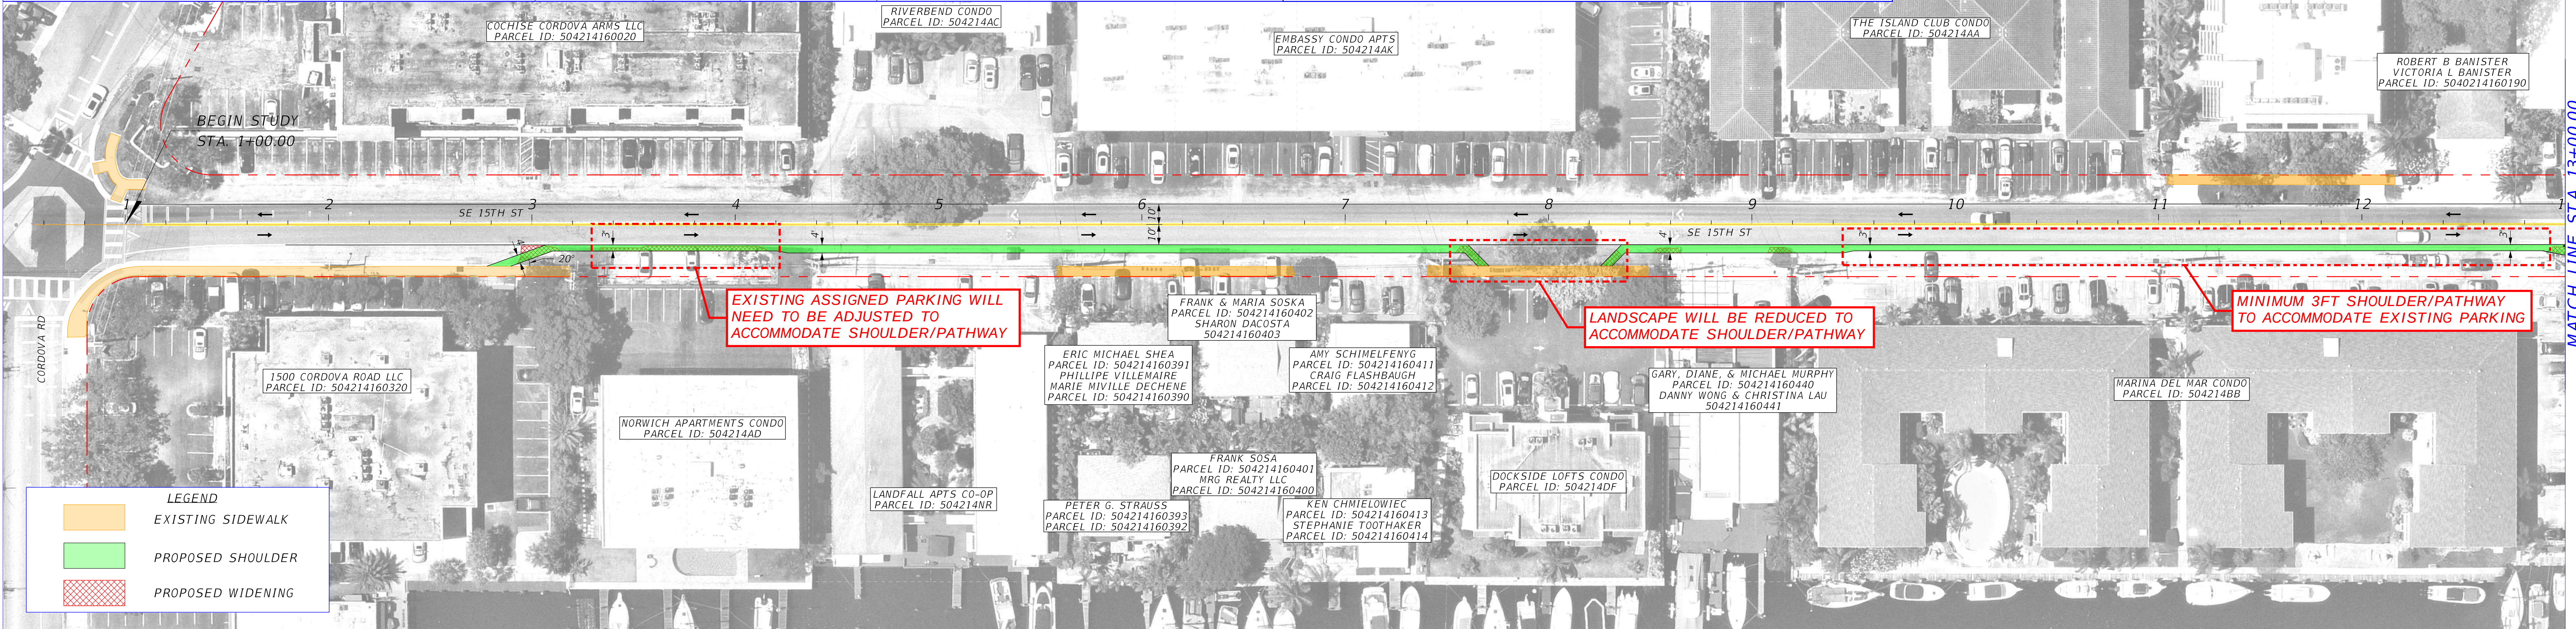


RIGHT PARTIAL TYPICAL

EXIST. SIDEWALK
STA. ±0+70.00 TO STA. 3+20.00
STA. ±5+55.00 TO STA. 6+75.00
STA. ±7+40.00 TO STA. 8+50.00

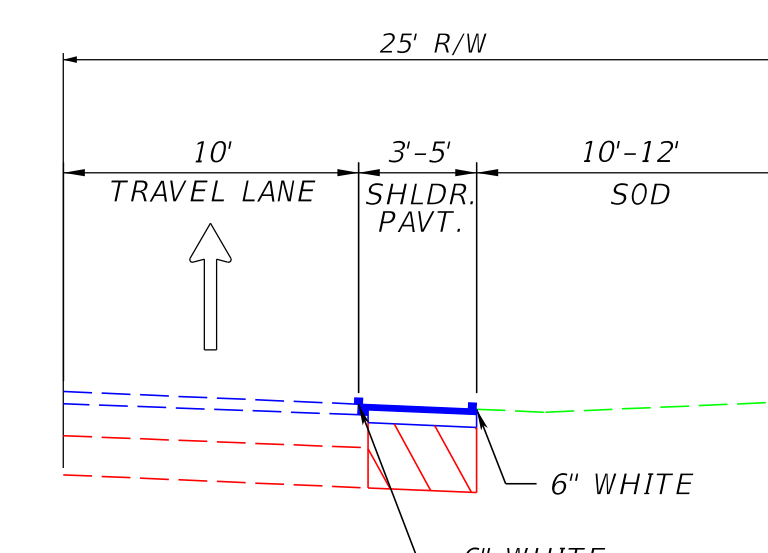

RIGHT PARTIAL TYPICAL

PROPOSED WIDENING
STA. ±3+40.00 TO STA. 4+20.00
STA. ±7+60.00 TO STA. 8+40.00
STA. ±13+00.00 TO STA. 13+40.00
STA. ±13+60.00 TO STA. 15+00.00
STA. ±15+20.00 TO STA. 16+00.00
STA. ±16+20.00 TO STA. 16+60.00

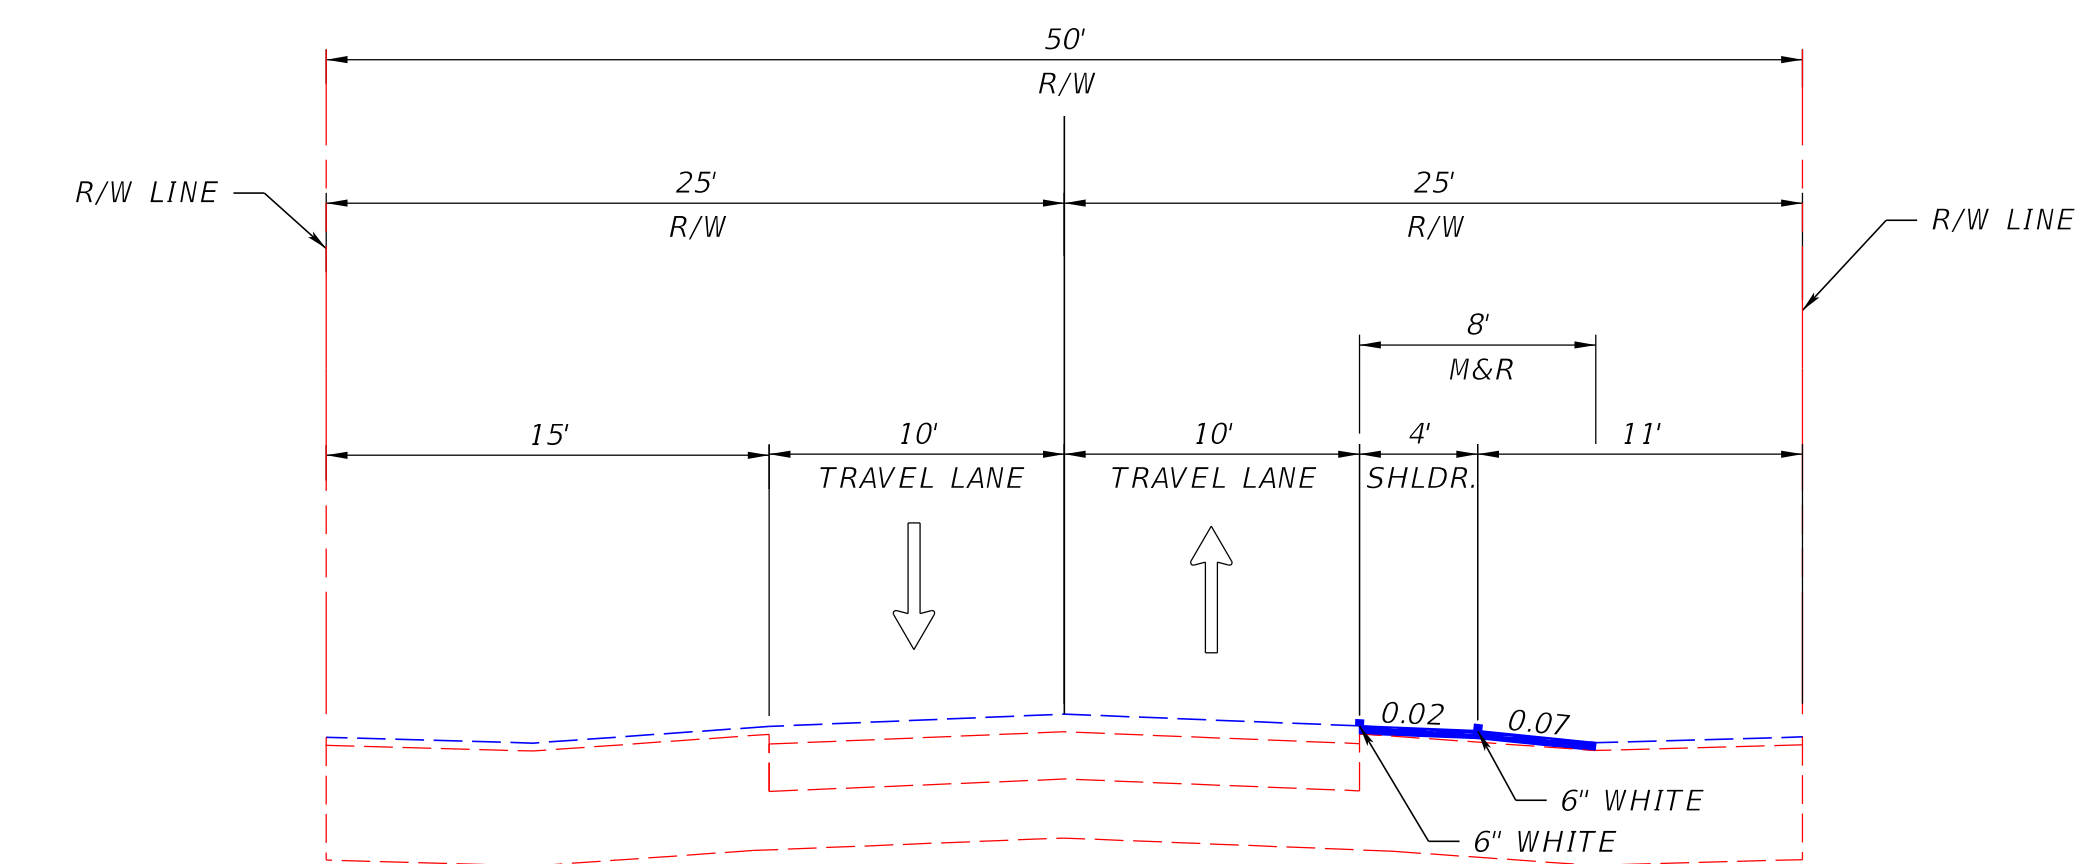

PROPOSED TYPICAL SECTION
SE 15 STREET
STA. 1+00.00 TO STA. 25+15.00

